NOTES:

1. TOP RAIL NOT SHOWN FOR CLARITY.
2. ALL PARTS AND COMPONENTS MADE WITH 316 STAINLESS STEEL UNLESS NOTED OTHERWISE.

LEGEND

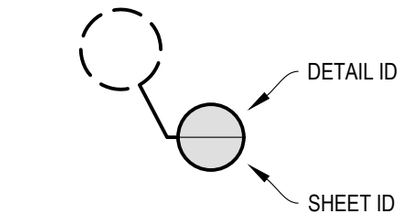

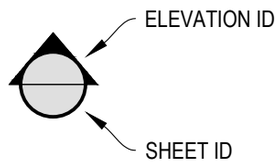

☐	CORE DRILL POST
☐ ☐	CORE DRILL DOUBLE POST
℄	CENTERLINE
FF	FINISHED FLOOR
TYP	TYPICAL CONDITION APPLIES ELSEWHERE AT SIMILAR CONDITIONS

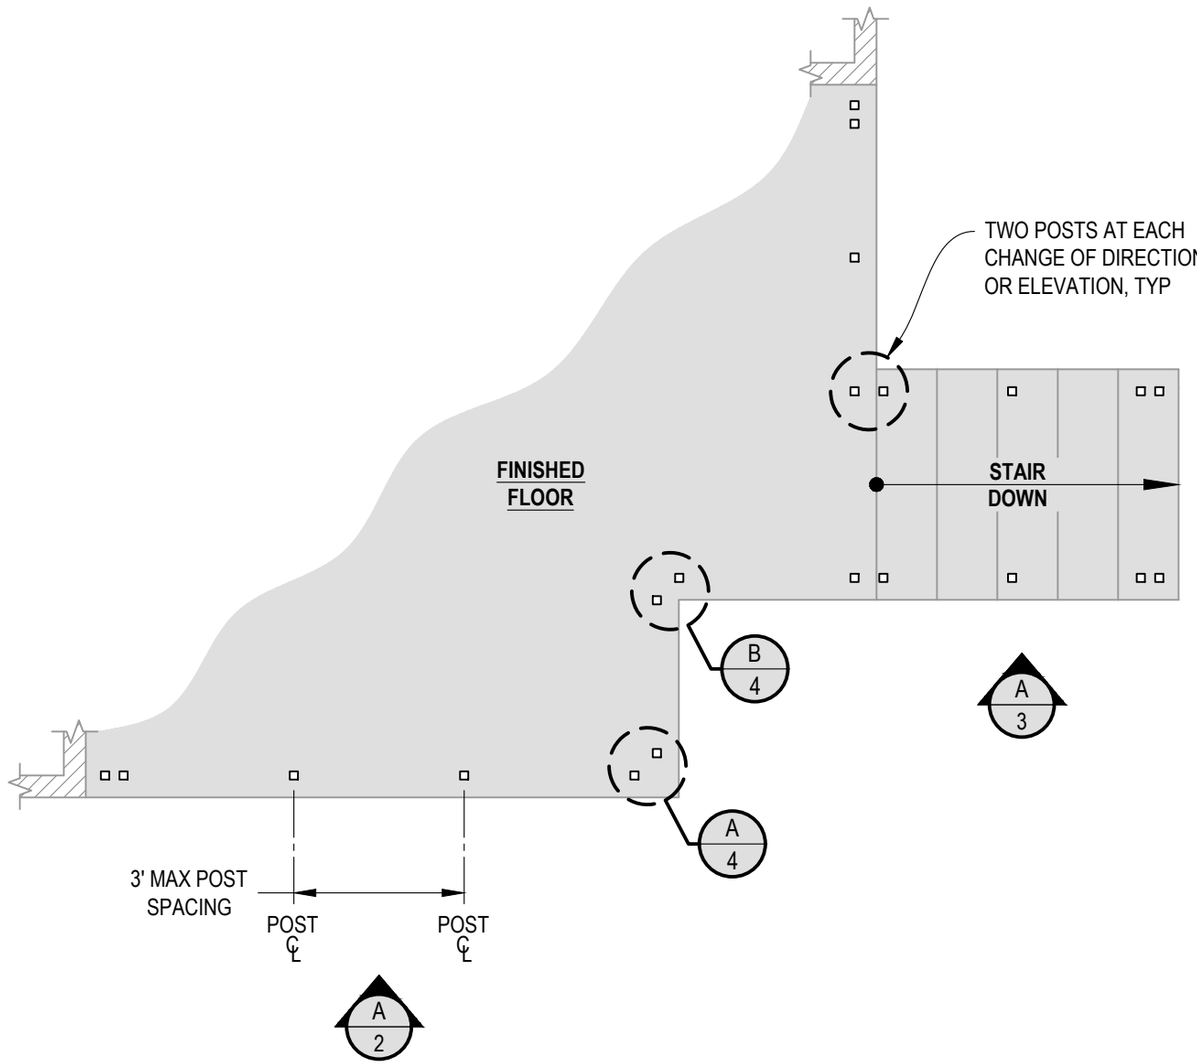

1 EXAMPLE POST LAYOUT
PLAN VIEW

AGS Stainless Clearview® Railing Systems are designed to meet the requirements of the latest edition of the IRC/IBC.

7873 NE DAY ROAD
BAINBRIDGE ISLAND, WA 98110
PHONE - (888) 842-9492
WWW.AGSSTAINLESS.COM

AGS stainless
CLEARVIEW® Railing Systems

GLACIER SPECIFICATION DRAWING
** COMMERCIAL **

42" CORE DRILL - WOOD TOP

DWG # CD42WC
SCALE NONE
DATE 2026
SHEET 1 OF 7

NOTES:

1. TOP RAIL SHOULD BE SELECTED SO THAT ALL GOVERNING CODE REQUIREMENTS ARE SATISFIED. THESE INCLUDE SHAPE, STRENGTH AND RAILING HEIGHT.
2. DECK STRUCTURE CAN VARY GREATLY. IT IS THE RESPONSIBILITY OF THE CUSTOMER TO VERIFY THAT THE SUPPORTING STRUCTURE IS ADEQUATE TO MEET THE LOAD REQUIREMENTS OF THE GOVERNING BUILDING CODE(S). *AGS Stainless Inc.* RECOMMENDS CONSULTING A DESIGN OR CONSTRUCTION PROFESSIONAL TO ADDRESS THESE ISSUES.

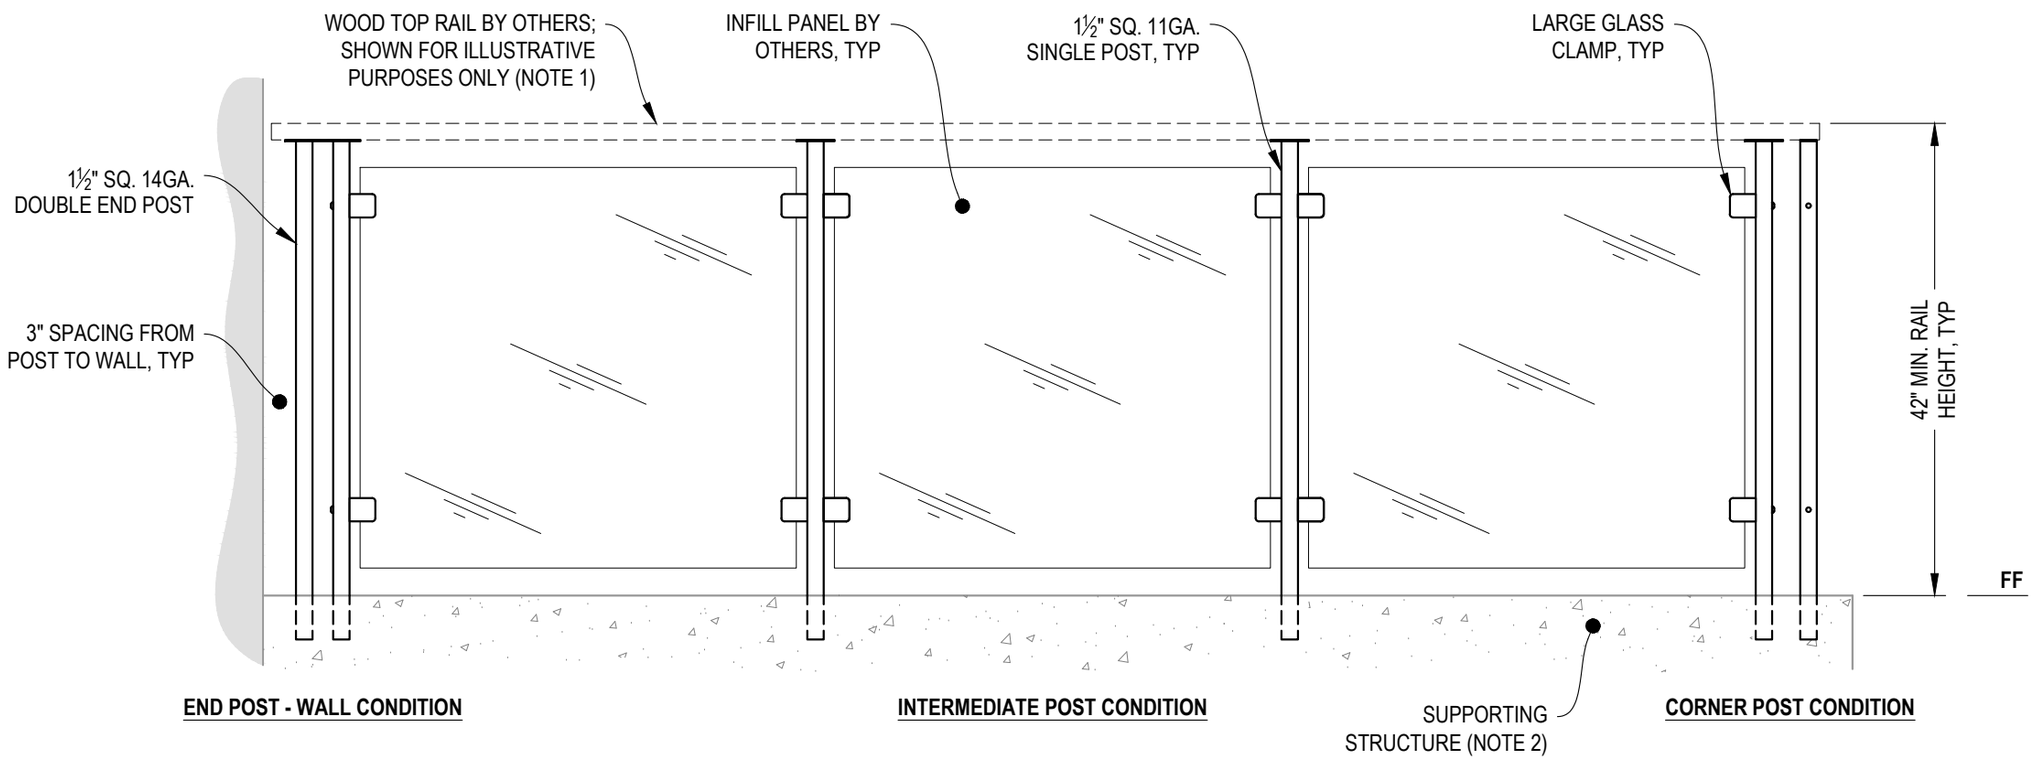

A **TYPICAL RAILING CONDITION**
ELEVATION

AGS Stainless Clearview® Railing Systems are designed to meet the requirements of the latest edition of the IRC/IBC.

7873 NE DAY ROAD
BAINBRIDGE ISLAND, WA 98110
PHONE - (888) 842-9492
WWW.AGSSTAINLESS.COM

AGS stainless
CLEARVIEW® Railing Systems

GLACIER SPECIFICATION DRAWING
** COMMERCIAL **

42" CORE DRILL - WOOD TOP

DWG # CD42WC
SCALE NONE
DATE 2026
SHEET 2 OF 7

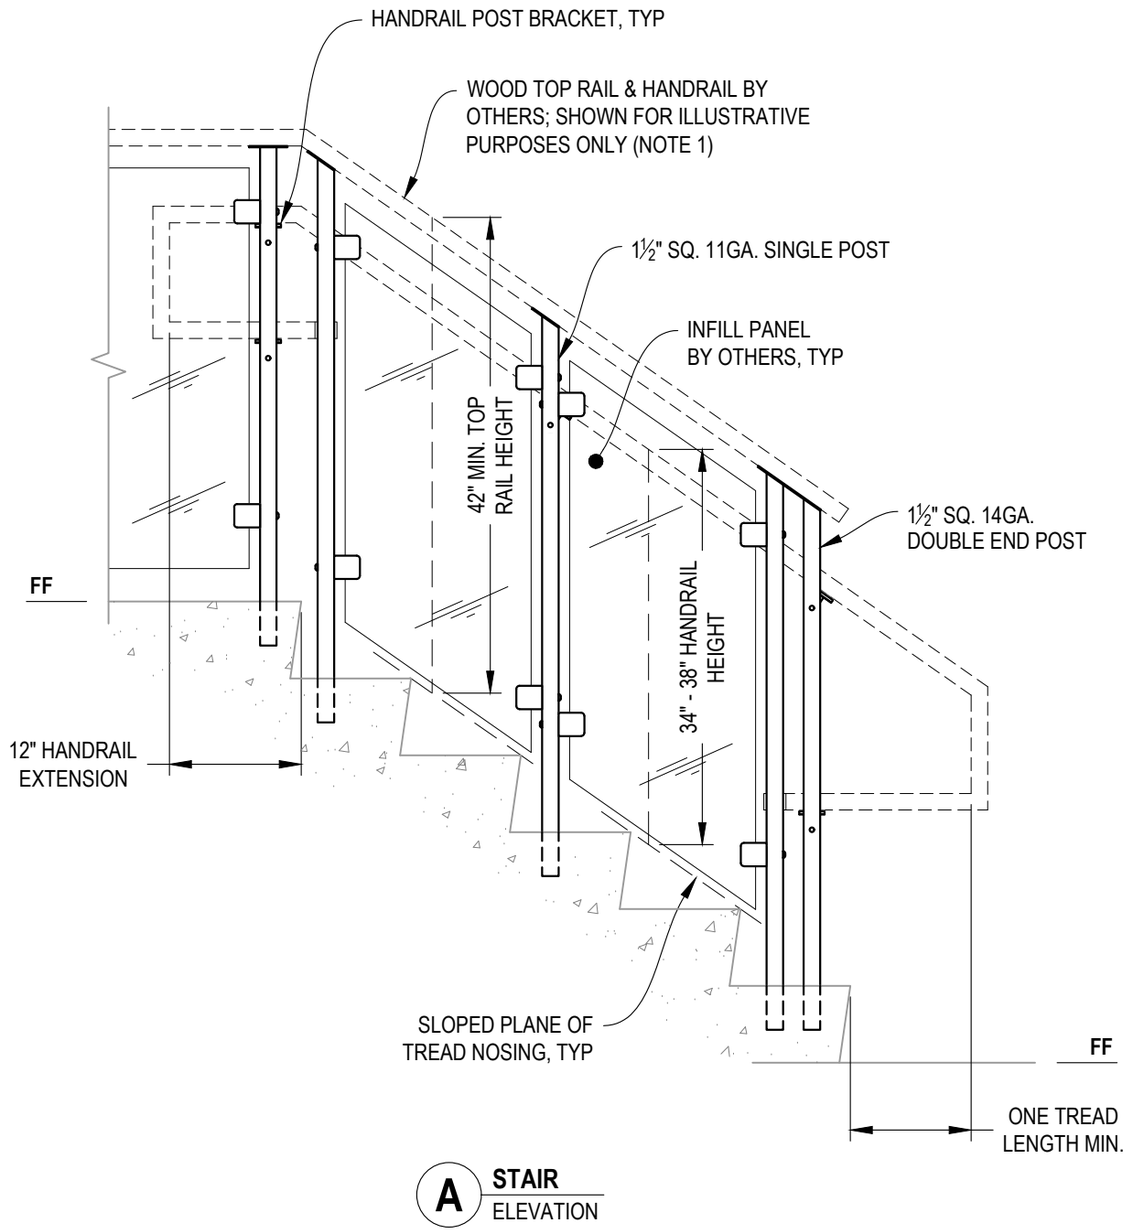

A **STAIR** ELEVATION

NOTES:

1. TOP RAIL SHOULD BE SELECTED SO THAT ALL GOVERNING CODE REQUIREMENTS ARE SATISFIED. THESE INCLUDE SHAPE, STRENGTH, AND RAILING HEIGHT.
2. STAIR CONSTRUCTION VARIES GREATLY. AS-BUILT CONDITIONS MAY ALTER RAILING DESIGN, INCLUDING POST LOCATION & MOUNTING, INFILL SPACING, AND TOP RAIL LAYOUT.

7873 NE DAY ROAD
BAINBRIDGE ISLAND, WA 98110
PHONE - (888) 842-9492
WWW.AGSSTAINLESS.COM

AGS stainless CLEARVIEW® Railing Systems

GLACIER SPECIFICATION DRAWING
** COMMERCIAL **

42" CORE DRILL - WOOD TOP

DWG # CD42WC
SCALE: NONE
DATE: 2026
SHEET: 3 OF 7

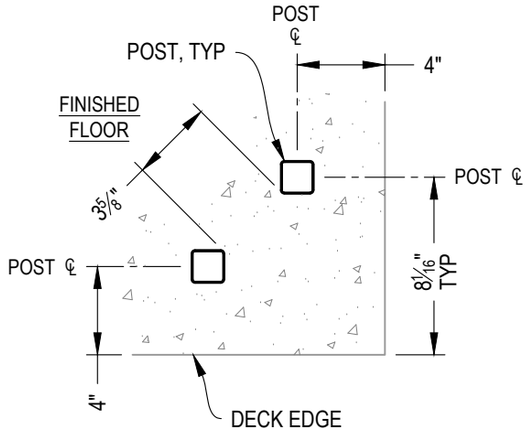

NOTE: 90° SHOWN, OTHER ANGLES SIMILAR

A **TYPICAL 90° TOP MOUNT OUTSIDE CORNER**
DETAIL

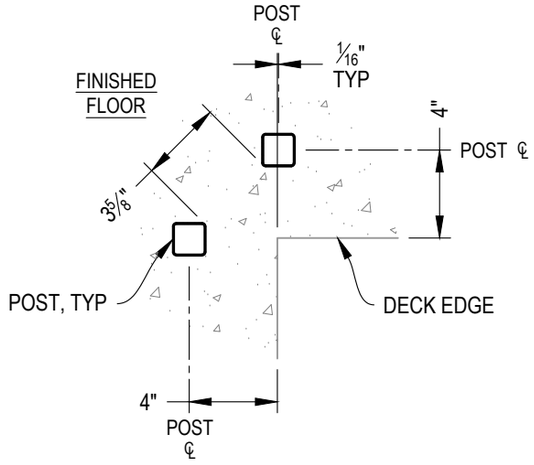

NOTE: 90° SHOWN, OTHER ANGLES SIMILAR

B **TYPICAL 90° TOP MOUNT INSIDE CORNER**
DETAIL

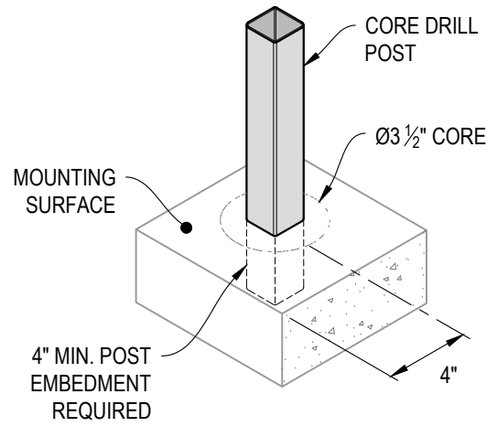

C **TYPICAL POST MOUNTING - CORE DRILL**
DETAIL

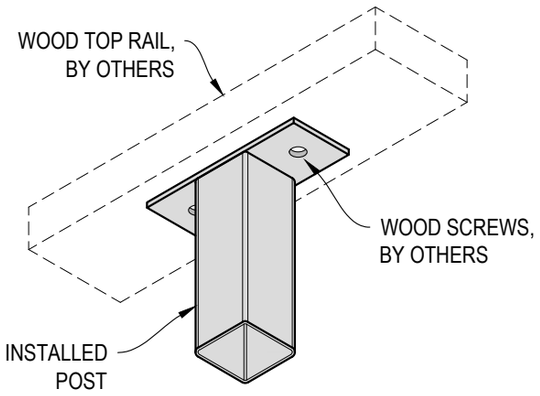

D **TOP RAIL INSTALLATION - WOOD**
DETAIL

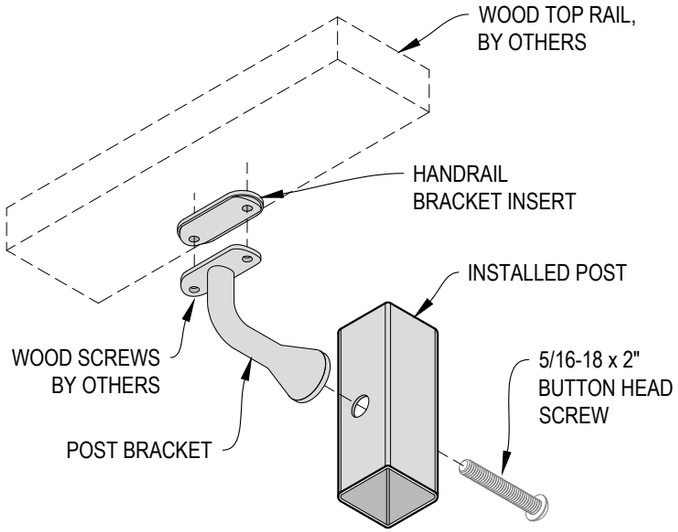

E **HANDRAIL POST BRACKET INSTALLATION - WOOD**
DETAIL

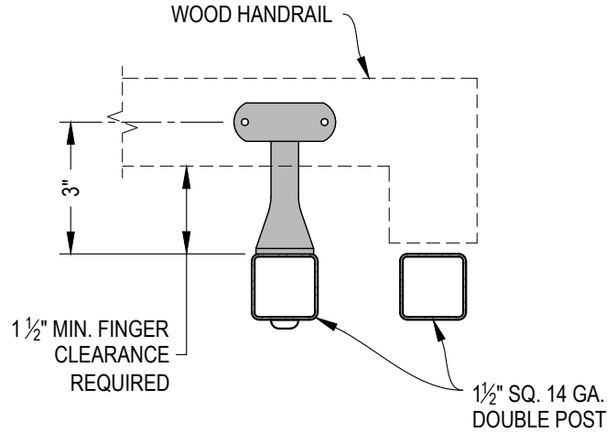

NOTE: VIEW MAY BE MIRRORED

F **TYPICAL HANDRAIL RETURN - WOOD**
DETAIL

AGS Stainless Clearview® Railing Systems are designed to meet the requirements of the latest edition of the IRC/IBC.

7873 NE DAY ROAD
BAINBRIDGE ISLAND, WA 98110
PHONE - (888) 842-9492
WWW.AGSSTAINLESS.COM

AGS stainless
CLEARVIEW® Railing Systems

GLACIER SPECIFICATION DRAWING
** COMMERCIAL **

42" CORE DRILL - WOOD TOP

DWG # CD42WC
SCALE: NONE
DATE: 2026
SHEET: 4 OF 7

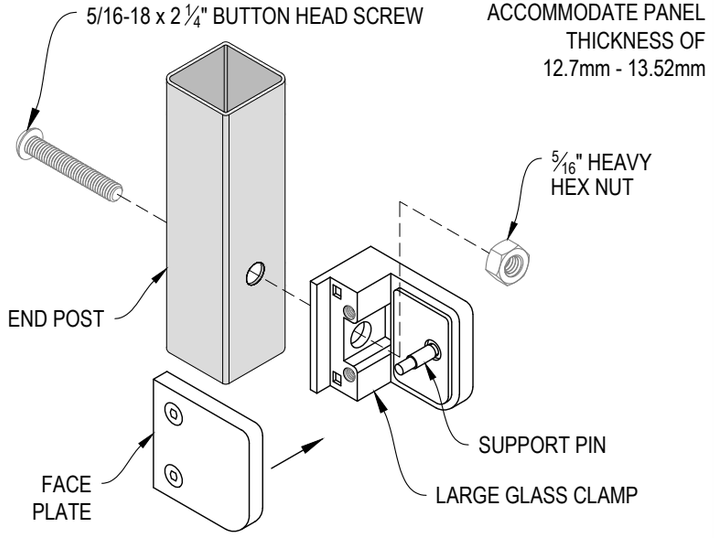

A **END POST GLASS CLAMP INSTALLATION - LARGE**
DETAIL

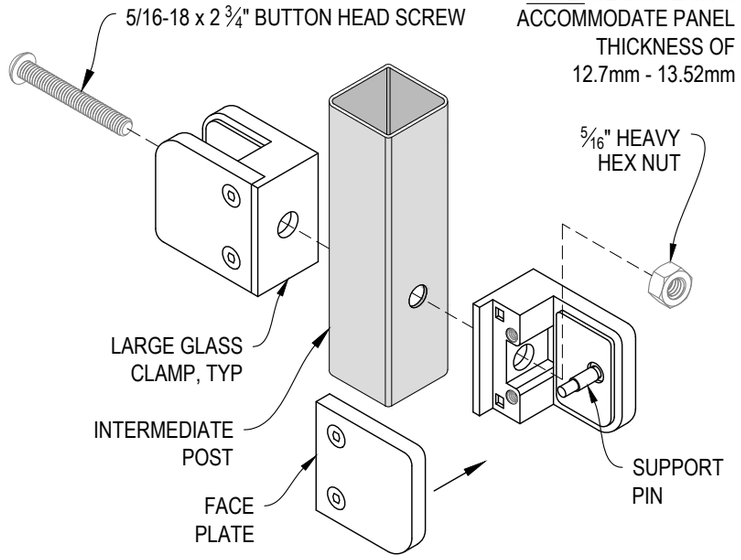

B **INTERMEDIATE POST GLASS CLAMP INSTALLATION - LARGE**
DETAIL

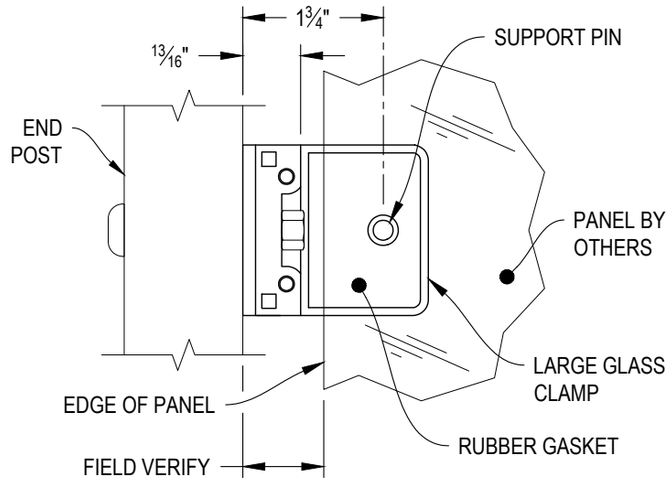

NOTE: FACE PLATE REMOVED FOR CLARITY.

C **LARGE GLASS CLAMP WITH PIN**
DETAIL

7873 NE DAY ROAD
BAINBRIDGE ISLAND, WA 98110
PHONE - (888) 842-9492
WWW.AGSSTAINLESS.COM

AGS stainless
CLEARVIEW® Railing Systems

GLACIER SPECIFICATION DRAWING
** COMMERCIAL **

42" CORE DRILL - WOOD TOP

DWG # CD42WC
SCALE NONE
DATE 2026
SHEET **5** OF 7

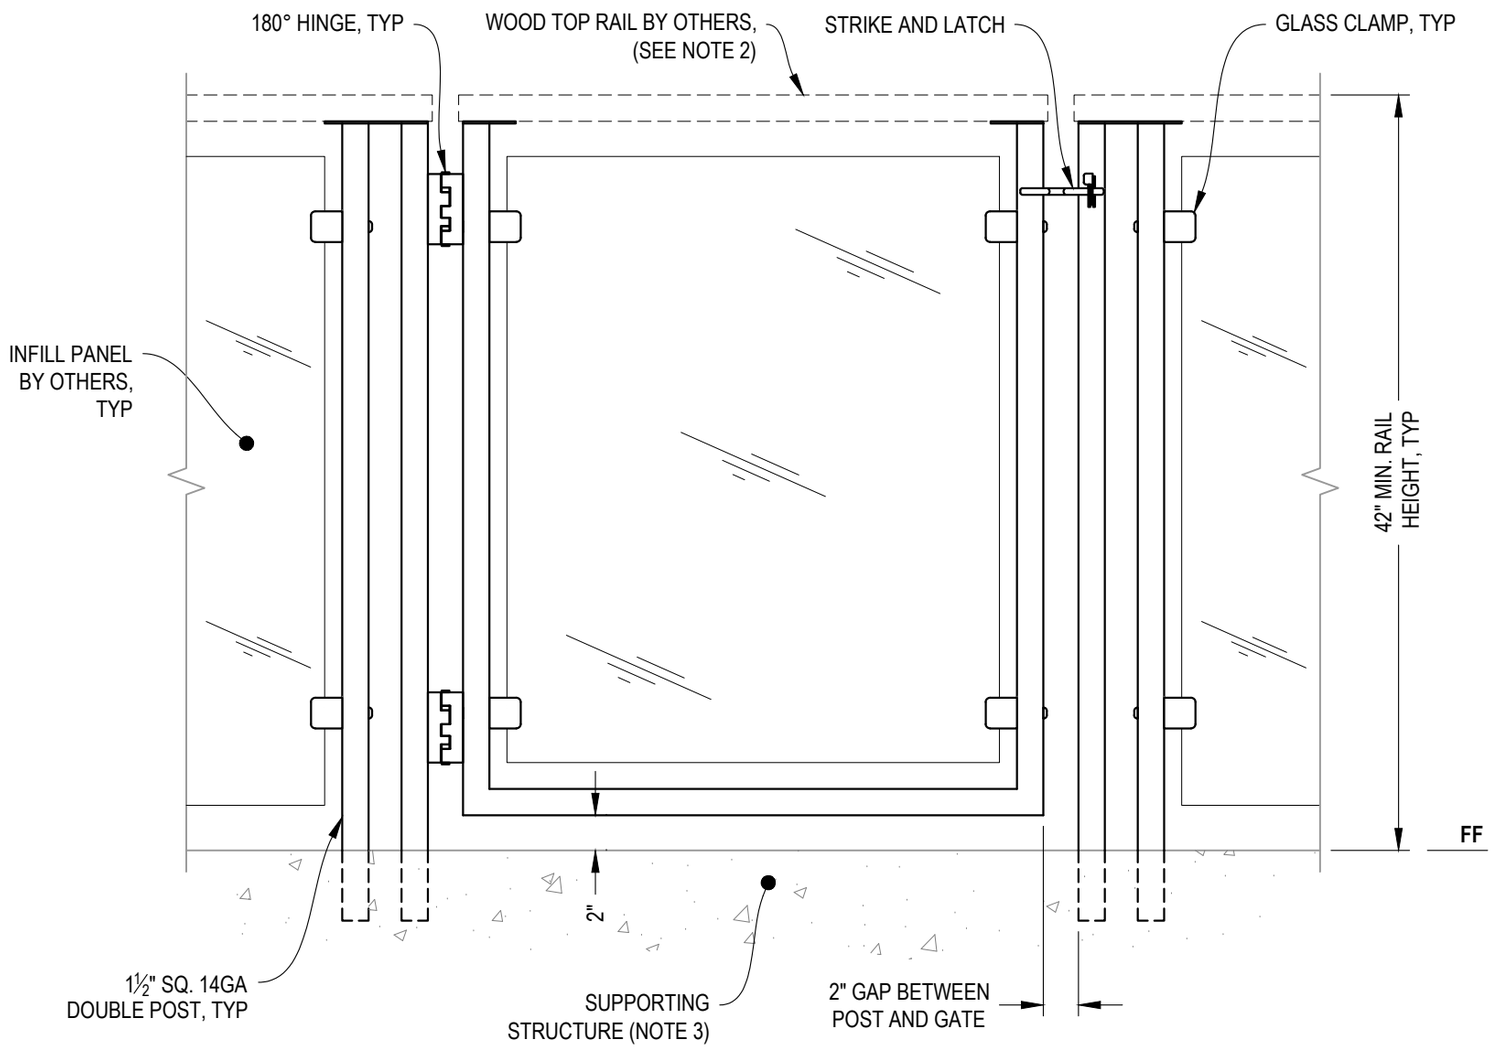

A **GATE**
ELEVATION

NOTES:

1. ALL PARTS AND COMPONENTS MADE WITH 316 STAINLESS STEEL UNLESS NOTED OTHERWISE.
2. TOP RAIL SHOULD BE SELECTED SO THAT ALL GOVERNING CODE REQUIREMENTS ARE SATISFIED. THESE INCLUDE SHAPE, STRENGTH, AND RAILING HEIGHT.
3. DECK STRUCTURE CAN VARY GREATLY. IT IS THE RESPONSIBILITY OF THE CUSTOMER TO VERIFY THAT THE SUPPORTING STRUCTURE IS ADEQUATE TO MEET THE LOAD REQUIREMENTS OF THE GOVERNING BUILDING CODE(S). *AGS Stainless Inc.* RECOMMENDS CONSULTING A DESIGN OR CONSTRUCTION PROFESSIONAL TO ADDRESS THESE ISSUES.

7873 NE DAY ROAD
BAINBRIDGE ISLAND, WA 98110
PHONE - (888) 842-9492
WWW.AGSSTAINLESS.COM

AGS stainless
CLEARVIEW® Railing Systems

GLACIER SPECIFICATION DRAWING
** COMMERCIAL **

42" CORE DRILL GATE - WOOD TOP

DWG #	CD42WC
SCALE	NONE
DATE	2026
SHEET	6 OF 7

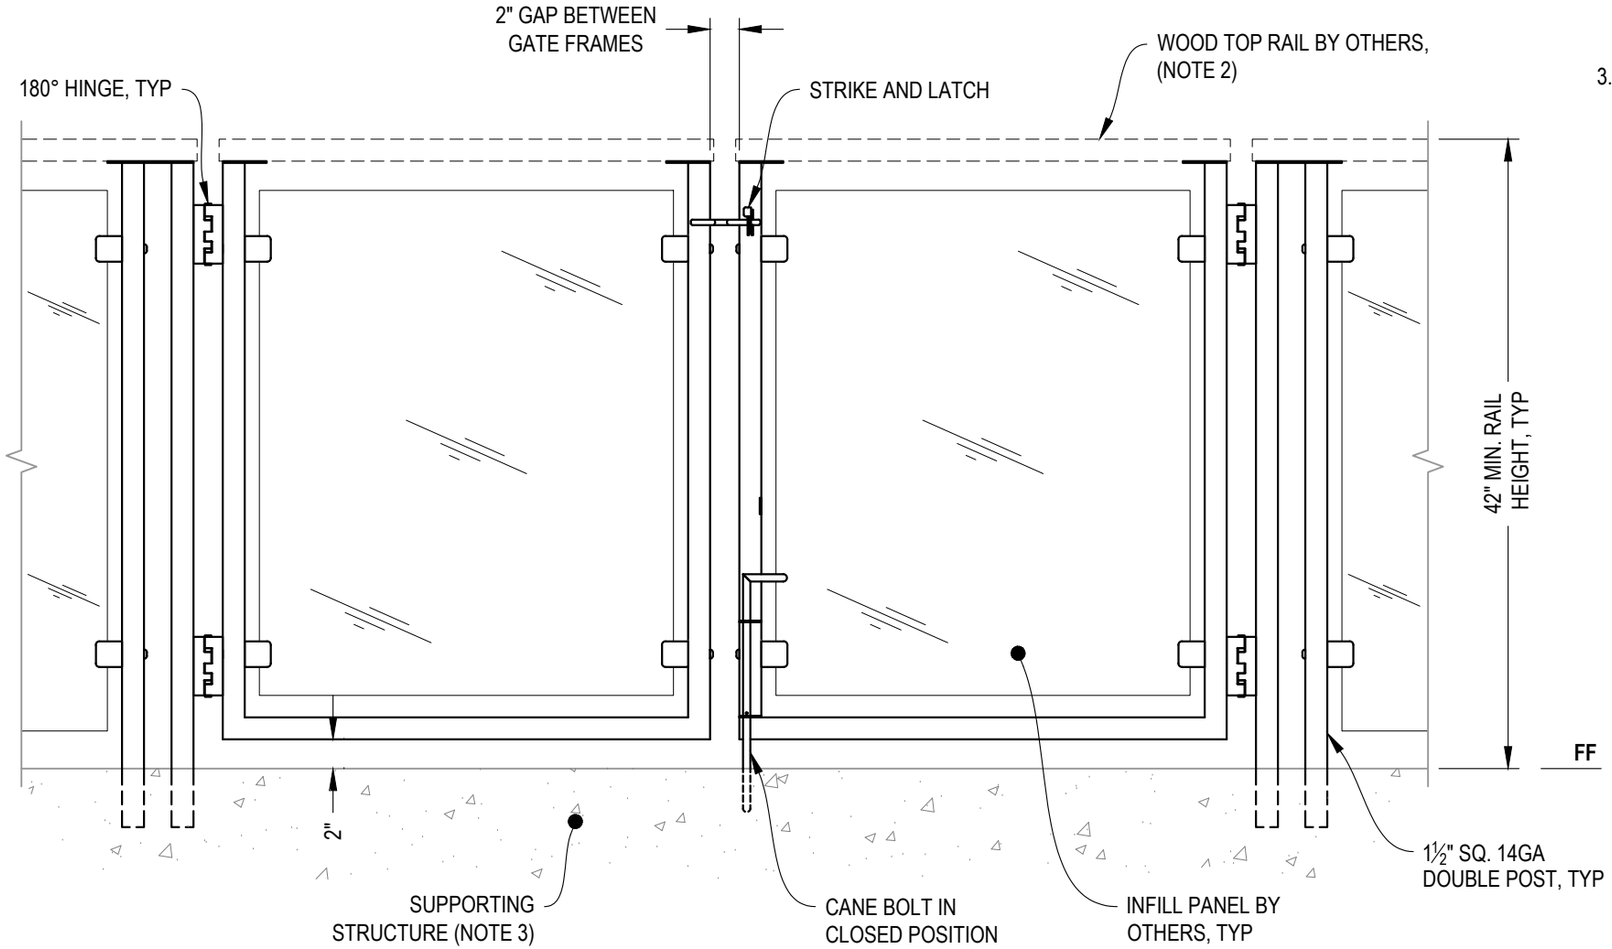

NOTES:

1. ALL PARTS AND COMPONENTS MADE WITH 316 STAINLESS STEEL UNLESS NOTED OTHERWISE.
2. TOP RAIL SHOULD BE SELECTED SO THAT ALL GOVERNING CODE REQUIREMENTS ARE SATISFIED. THESE INCLUDE SHAPE, STRENGTH, AND RAILING HEIGHT.
3. DECK STRUCTURE CAN VARY GREATLY. IT IS THE RESPONSIBILITY OF THE CUSTOMER TO VERIFY THAT THE SUPPORTING STRUCTURE IS ADEQUATE TO MEET THE LOAD REQUIREMENTS OF THE GOVERNING BUILDING CODE(S). *AGS Stainless Inc.* RECOMMENDS CONSULTING A DESIGN OR CONSTRUCTION PROFESSIONAL TO ADDRESS THESE ISSUES.

A **DOUBLE GATE**
ELEVATION

AGS Stainless Clearview® Railing Systems are designed to meet the requirements of the latest edition of the IRC/IBC.

7873 NE DAY ROAD
BAINBRIDGE ISLAND, WA 98110
PHONE - (888) 842-9492
WWW.AGSSTAINLESS.COM

AGS stainless
CLEARVIEW® Railing Systems

GLACIER SPECIFICATION DRAWING
** COMMERCIAL **

42" CORE DRILL DOUBLE GATE - WOOD TOP

DWG # CD42WC
SCALE NONE
DATE 2026
SHEET 7 OF 7